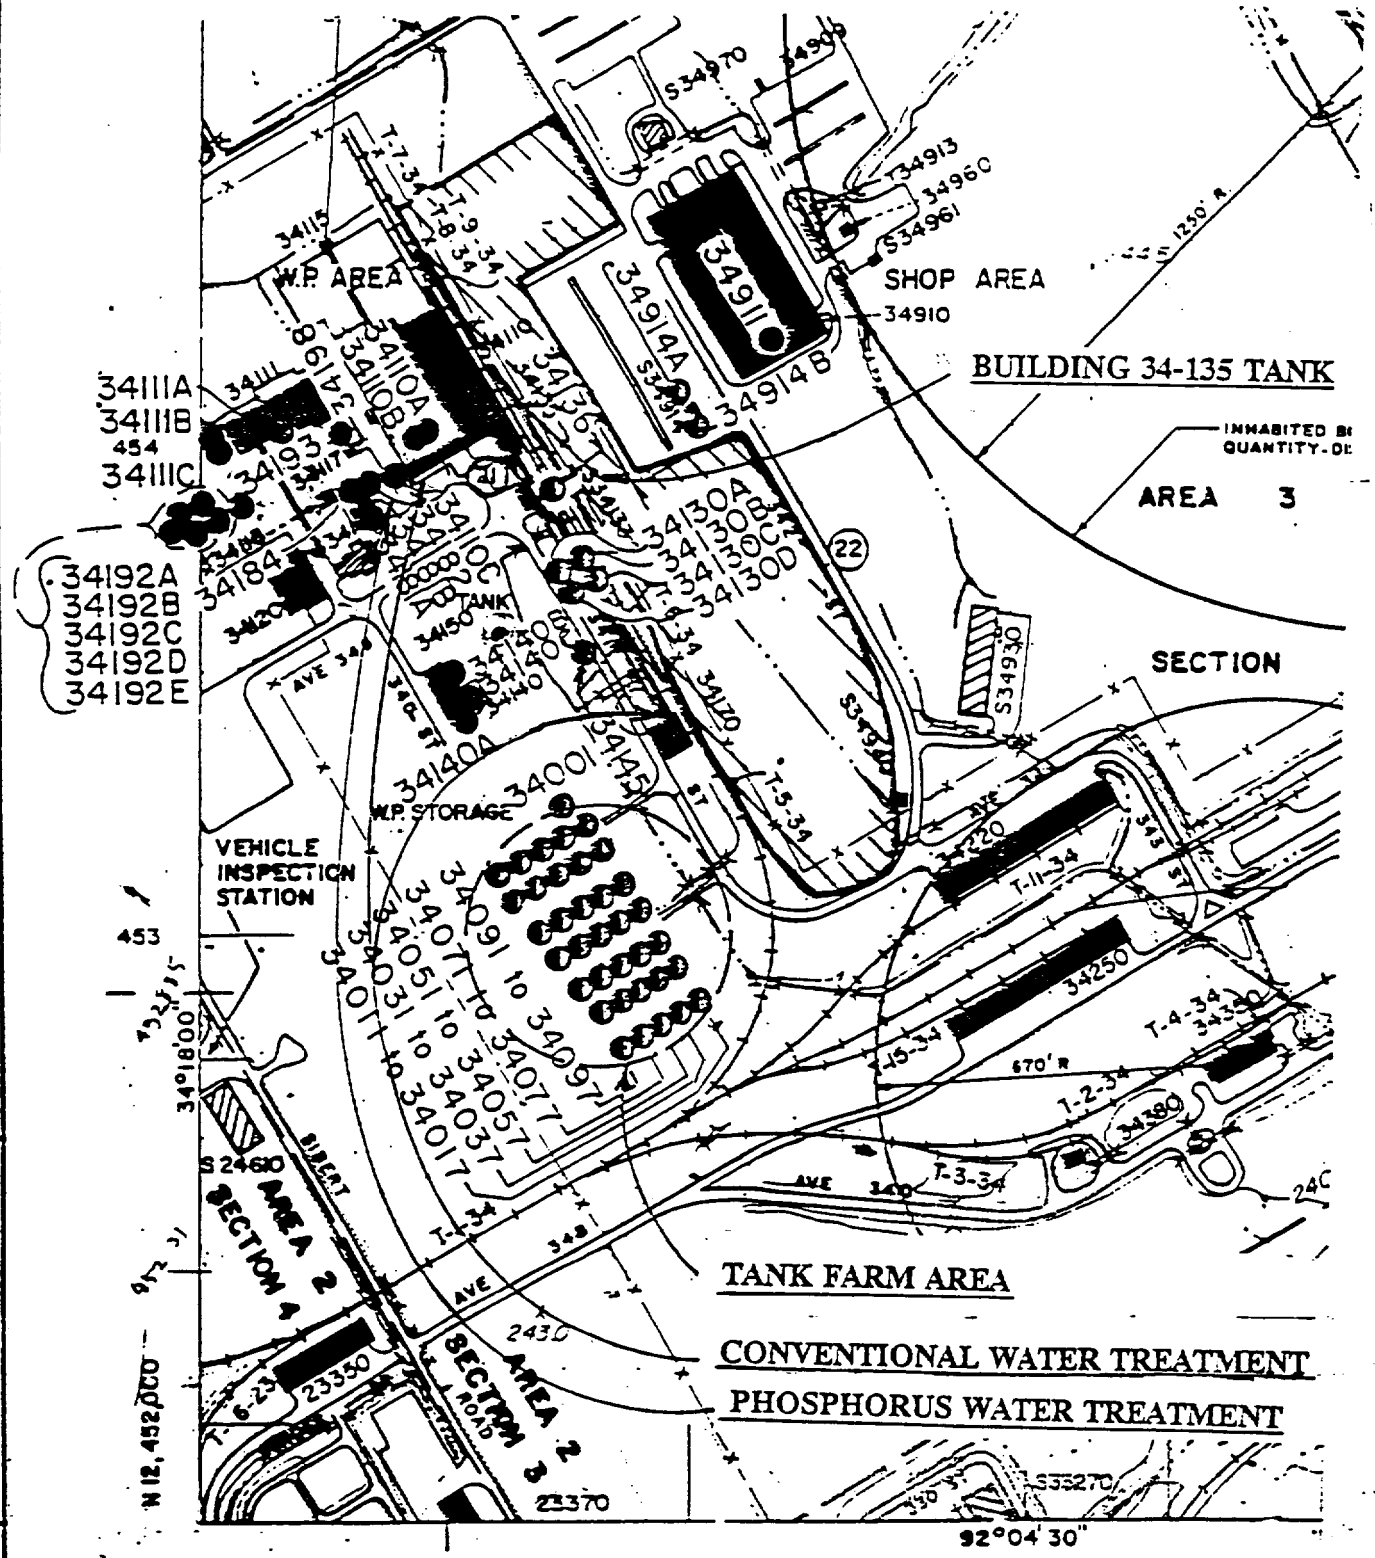

LOCATION MAP

NTS

DATE	PROJECT TITLE	DRAWING NUMBER					
AUG 90	WHITE PHOSPHORUS TANK CLOSURE	LOC. CODE	PREFIX	CLASS	TYPE	SEQUENCE	SHEET
PREPARED MJD		—	—	—	—	—	C-1
CHECKED RRC	PINE BLUFF ARSENAL						

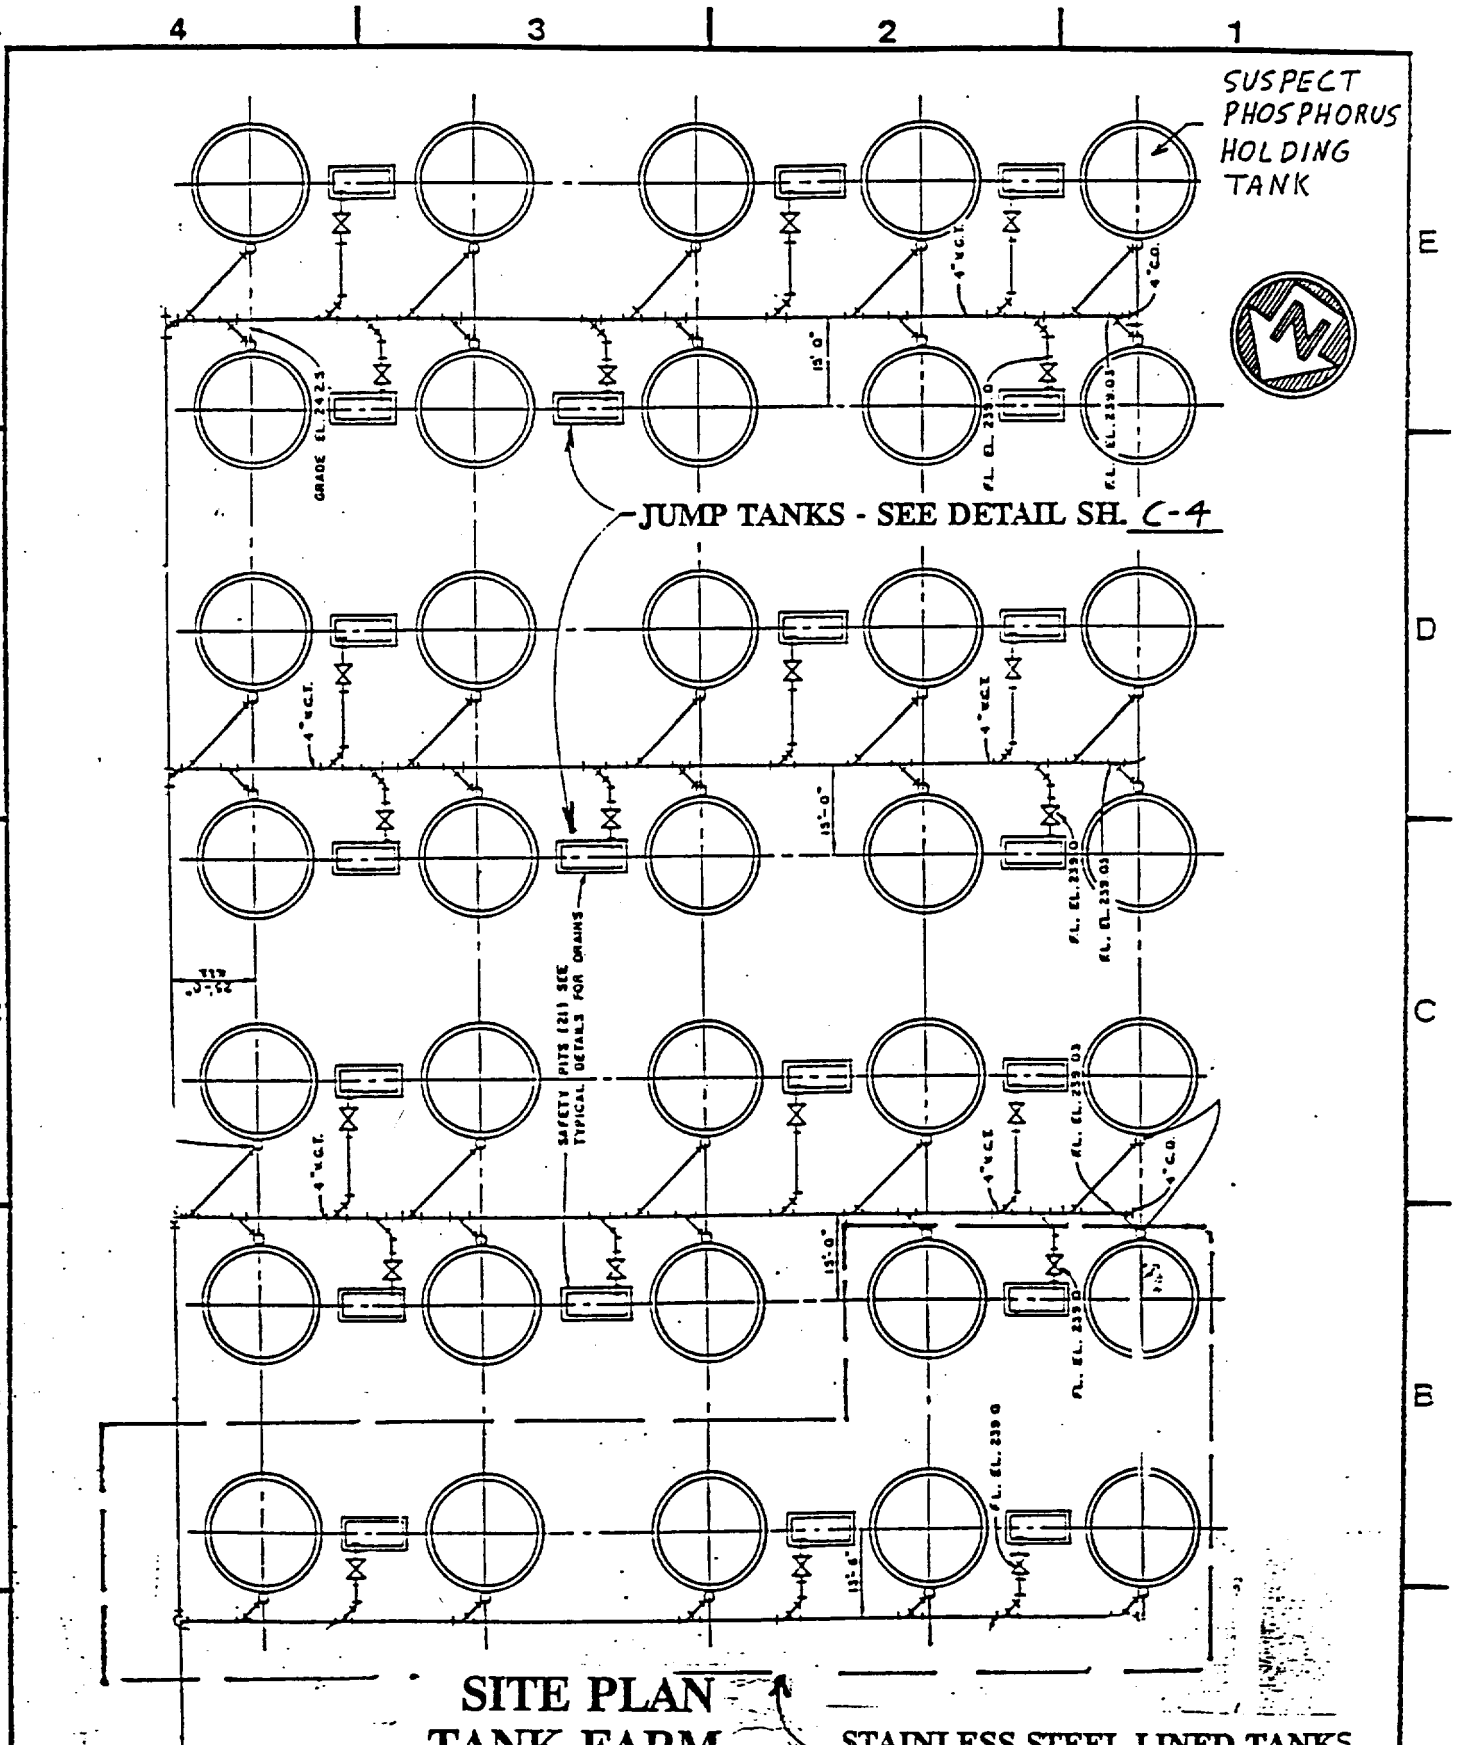

SITE PLAN
TANK FARM
NTS

DATE	AUG 90	PROJECT TITLE	WHITE PHOSPHORUS TANK CLOSURE PINE BLUFF ARSENAL	DRAWING NUMBER					
PREPARED	MJD			LOC. CODE	PREFIX	CLASS	TYPE	SEQUENCE	SHEET
CHECKED	RRC			—	—	—	—	—	C-2

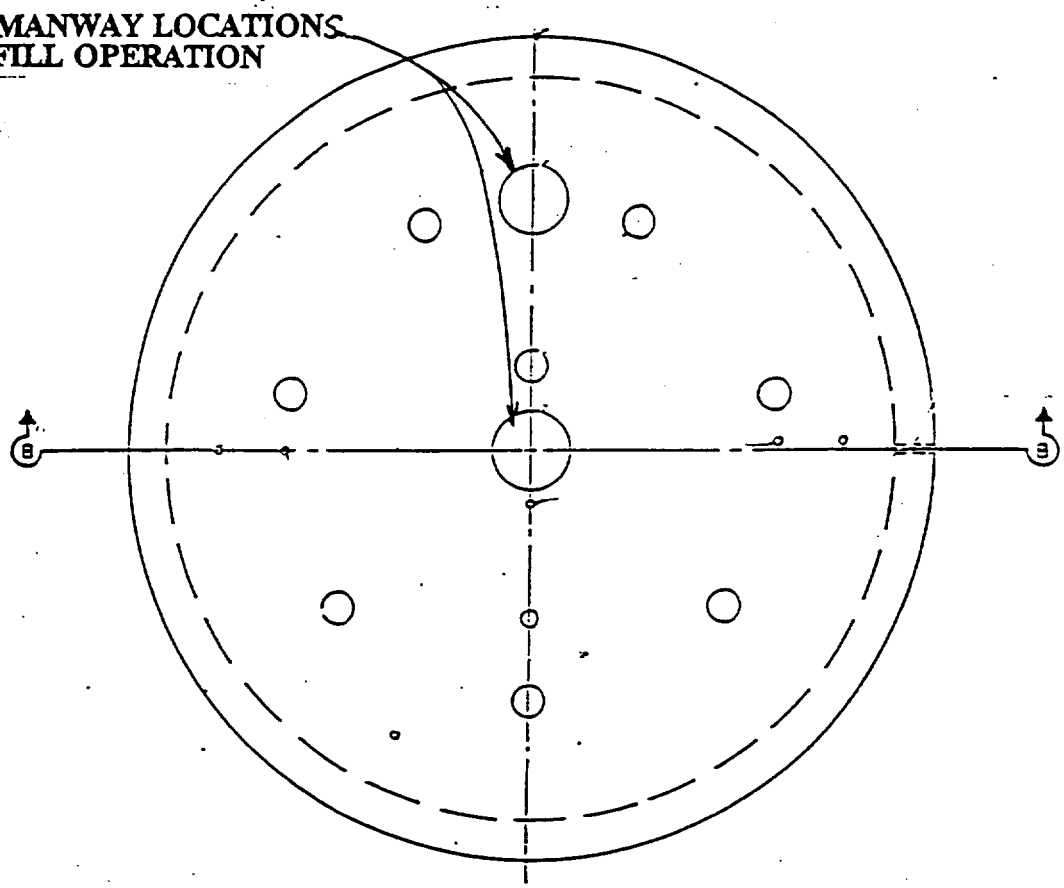

PLAN

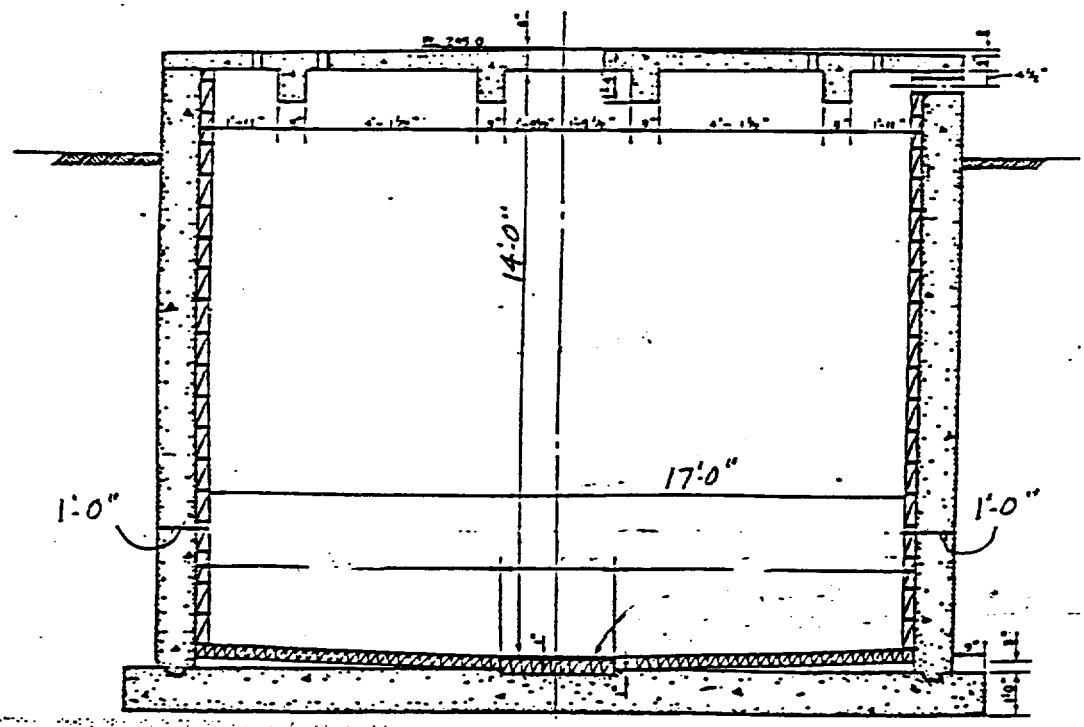

SECTION B-B

CONVENTIONAL TANK – NTS

DATE	PROJECT TITLE	DRAWING NUMBER					
AUG 90	WHITE PHOSPHORUS TANK	LOC. CODE	PREFIX	CLASS	TYPE	SEQUENCE	SHEET
PREPARED MJD	CLOSURE	—	—	—	—	—	C-4
CHECKED RRC	PINE BLUFF ARSENAL						

20" DIA. MANWAY LOCATIONS
FOR FILL OPERATION

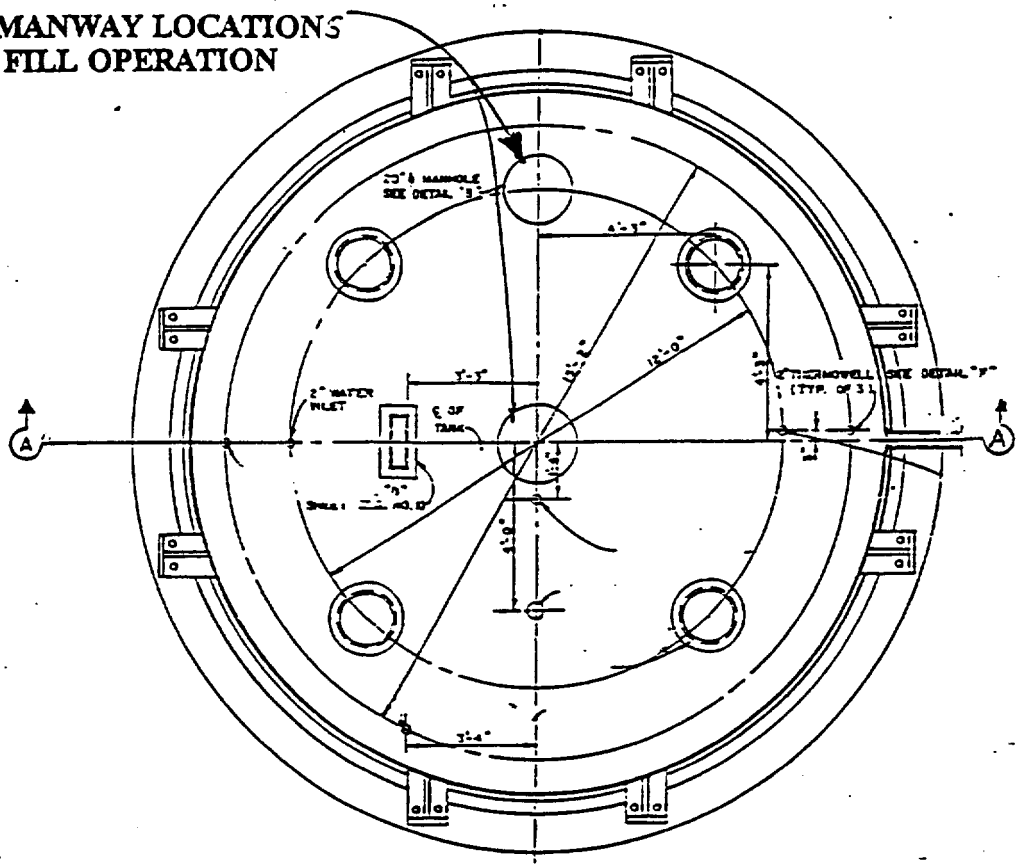

PLAN

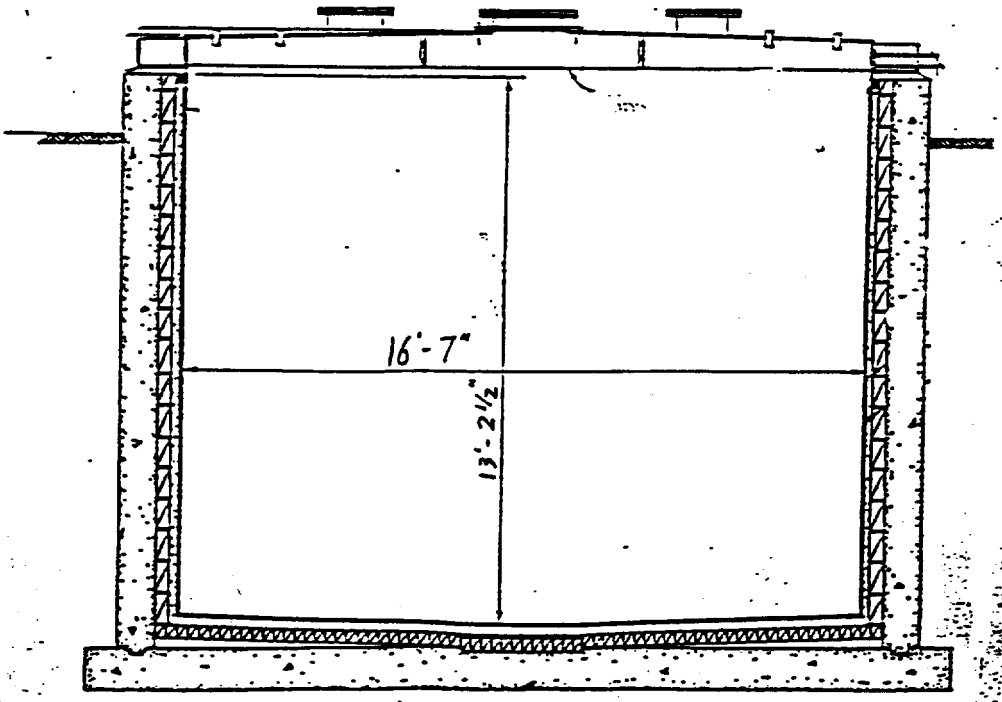

SECTION A-A

STAINLESS STEEL LINED TANK — NTS

DATE	PROJECT TITLE	DRAWING NUMBER					
AUG 90	WHITE PHOSPHORUS TANK CLOSURE	LOC. CODE	PREFIX	CLASS	TYPE	SEQUENCE	SHEET
PREPARED MJD	PINE BLUFF ARSENAL	—	—	—	—	—	C-3
CHECKED RRC							

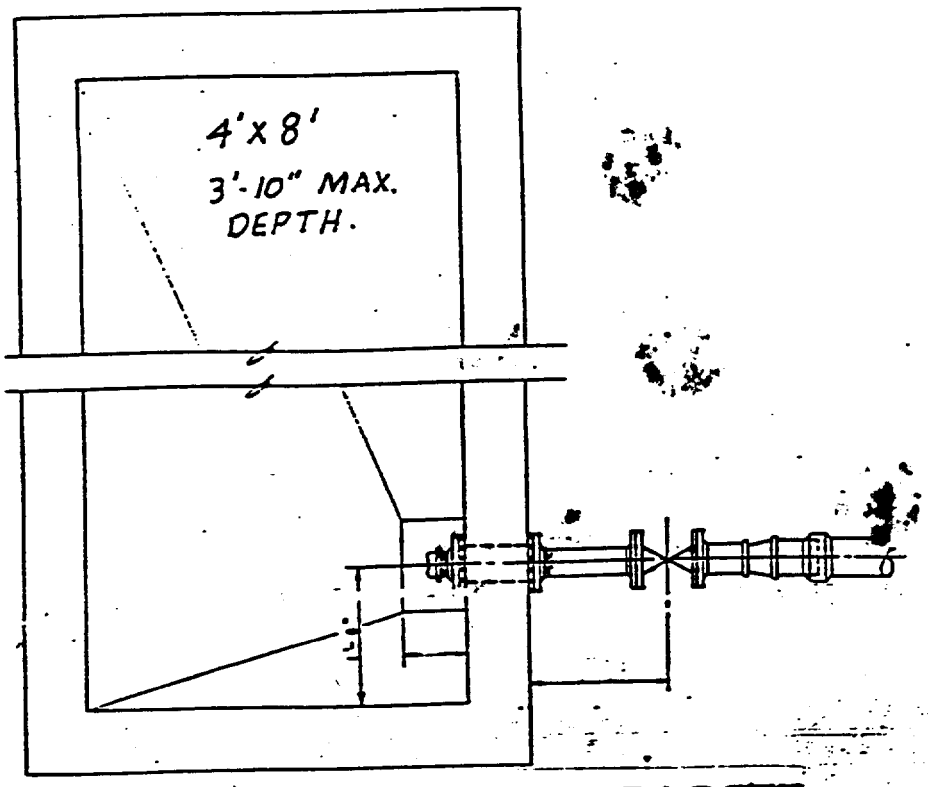

JUMP TANK

NTS

DATE AUG 90	PROJECT TITLE WHITE PHOSPHORUS TANK CLOSURE PINE BLUFF ARSENAL	DRAWING NUMBER					
PREPARED MJD		LOC. CODE	PREFIX	CLASS	TYPE	SEQUENCE	SHEET
CHECKED RRC		—	—	—	—	—	C-6